Facility: Sample Hotel / Condo Layout

KINETIC SOLUTIONS
COMMERCIAL EXERCISE EQUIPMENT

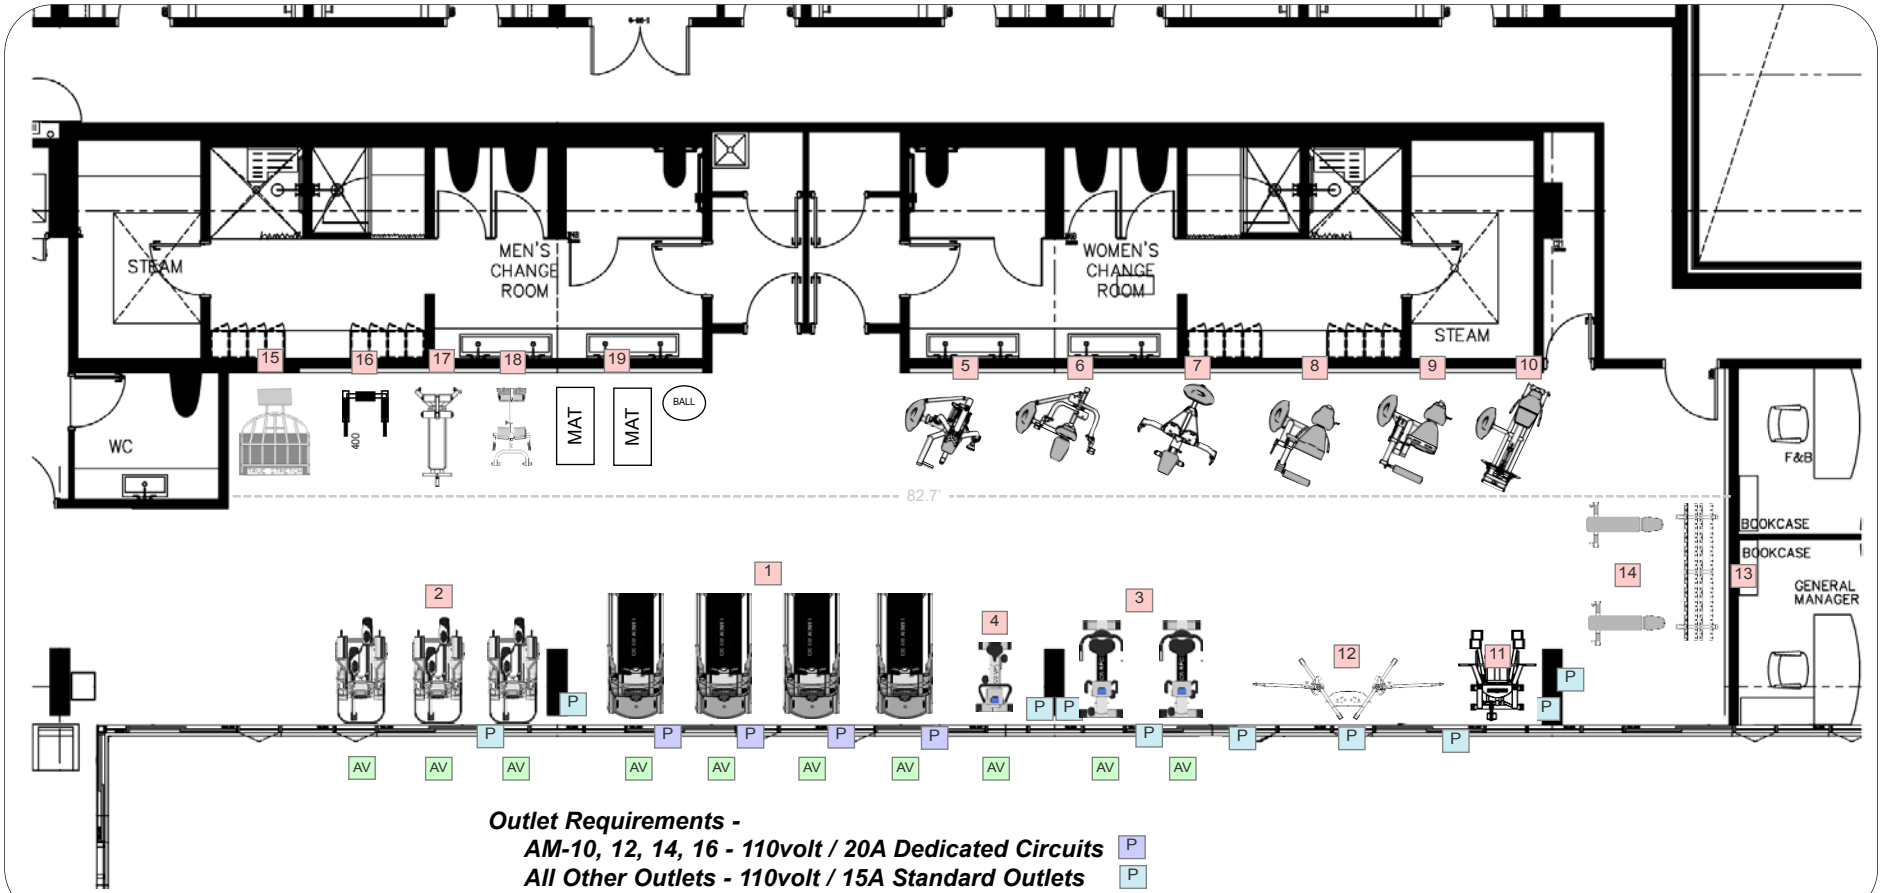

Outlet Requirements -

AM-10, 12, 14, 16 - 110volt / 20A Dedicated Circuits P

All Other Outlets - 110volt / 15A Standard Outlets P

Legend:

1. *Treadmills (4)*
2. *Crosstrainers (3)*
3. *Rec. Bikes (2)*
4. *Upright Bike*
5. *Circuit - Chest Press*
6. *Circuit - Shoulder Press*
7. *Circuit - Pec / Rear Delt*
8. *Circuit - Leg Extension*
9. *Circuit - Leg Curl*
10. *Circuit - Leg Press*
11. *Assisted Chin/Dip*
12. *Functional Trainer*
13. *Dumbbell Rack (15Pr)*
14. *Adj. Benches (x2)*
15. *True Stretch Station*
16. *Vertical Knee Raise / Dip*
17. *Adj. Abdominal Bench*
18. *45. Degree Back Ext.*
19. *Floor Area (Mats/Balls)*

Power / Audio-Visual:

Treadmill - Power 110v/20A Dedicated, TV - RF Coaxial, Data - Ethernet
Other Cardio - Power 110v/15A, TV - RF Coaxial, Data - Ethernet

P - 110v/20A Power, Dedicated Circuit (Treads Only)
(Total requirement of 4 outlets within 10' of right/front of each unit)

P - 110v/15A Power, Duplex Outlet (Crosstrainers/Bikes)
(Total requirement of 6 receptacles within 5' of front of each unit)

AV - Broadband Source Via Ethernet & Coaxial RF A/V Source
(Ethernet cable available to delivery content to each unit)

Note: A power/data distribution raceway can be installed along the wall in front of the units if wall/floor mounted receptacles are not available.

KINETIC SOLUTIONS
Contact: Sale Rep
Ph: 905-469-6777

Date: Current Date
Scale: 1/8" = 1'